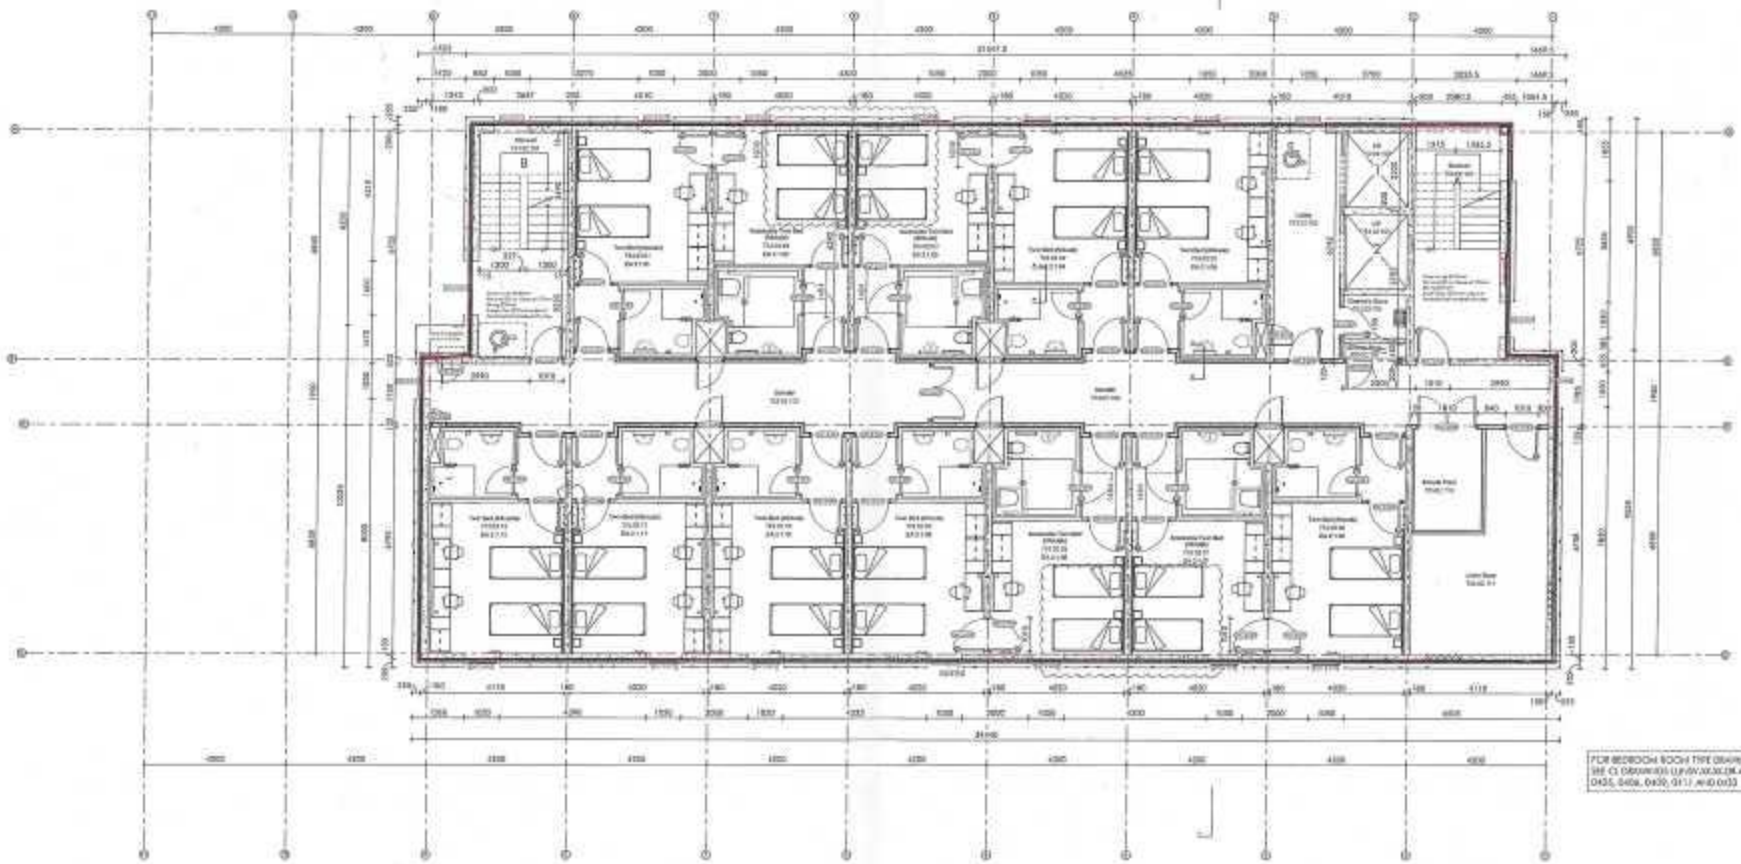

FOR BEDROOM ROOM TYPE DRAWINGS SEE CL DRAWINGS (LUNSV-XX-XX-DR-A-0404, 0405, 0406, 0409, 0411, A1-ID 0413)

1 GA Plan - Level 02
1 : 50

CLIENT:

Bowmer & Kirkland

CHURCH LUKAS
IMPERIAL BUILDINGS
35 VICTORIA STREET
NOTTINGHAM NG1 2DG
T: 0115 941 0303
F: 0115 941 0303
www.churchlukas.com
email@churchlukas.com

Do not scale off this drawing.
All dimensions and rating out to be verified on site.
If in doubt contact the originator for clarification.
This drawing is the property of CHURCH LUKAS.
Copyright is asserted by them and the drawing is issued on the condition that it is not copied, reproduced, retained or disclosed to any unauthorised person, either wholly or in part without the consent in writing of.

REV	DATE	DESCRIPTION	DRN	CHK
C02	14.12.17	Added lobby to new Wheelie Bin room	VA	RD
C03	14.02.18	Door numbers amended, access door to external shaft added, louvre to door moved, alarm layout to be developed	MR	SB
C04	27.03.18	External cladding zone revised to 200mm from face of concrete	MR	SB
C05	04.04.18	Amendments following CDM meeting	MR	SB
C06	03.08.18	Room layout updated	MR	SB

NOTES:

For partition wall build up please refer to CL wall types drawings
For door and partition setting out refer to CL workspace drawings

CONSTRUCTION ISSUE: THIS DRAWING IS ISSUED AS CONSTRUCTION TO ALLOW THE TEAM TO PROGRESS THEIR RESPECTIVE DESIGNS AND RELATES TO THE FIXING OF PRIMARY CONSTRUCTION ELEMENTS, SECONDARY ELEMENTS WILL BE SUBJECT TO FURTHER DESIGN DEVELOPMENT.

PROJECT TITLE:
Loughborough University
New Student Village

DRAWING TITLE:
General Arrangement Plan
Level 02 - EAC

SCALE at A0:	DRAWN:	CHECKED:	DATE:
1 : 50	AR	SD	24.07.17

COPYRIGHT © 2017 CHURCH LUKAS LIMITED. ALL RIGHTS RESERVED.

CHURCH LUKAS

CONSTRUCTION

DRAWING NO:	REVISION
LUNSV-CLA-EA-02-DR-A-0117	C06