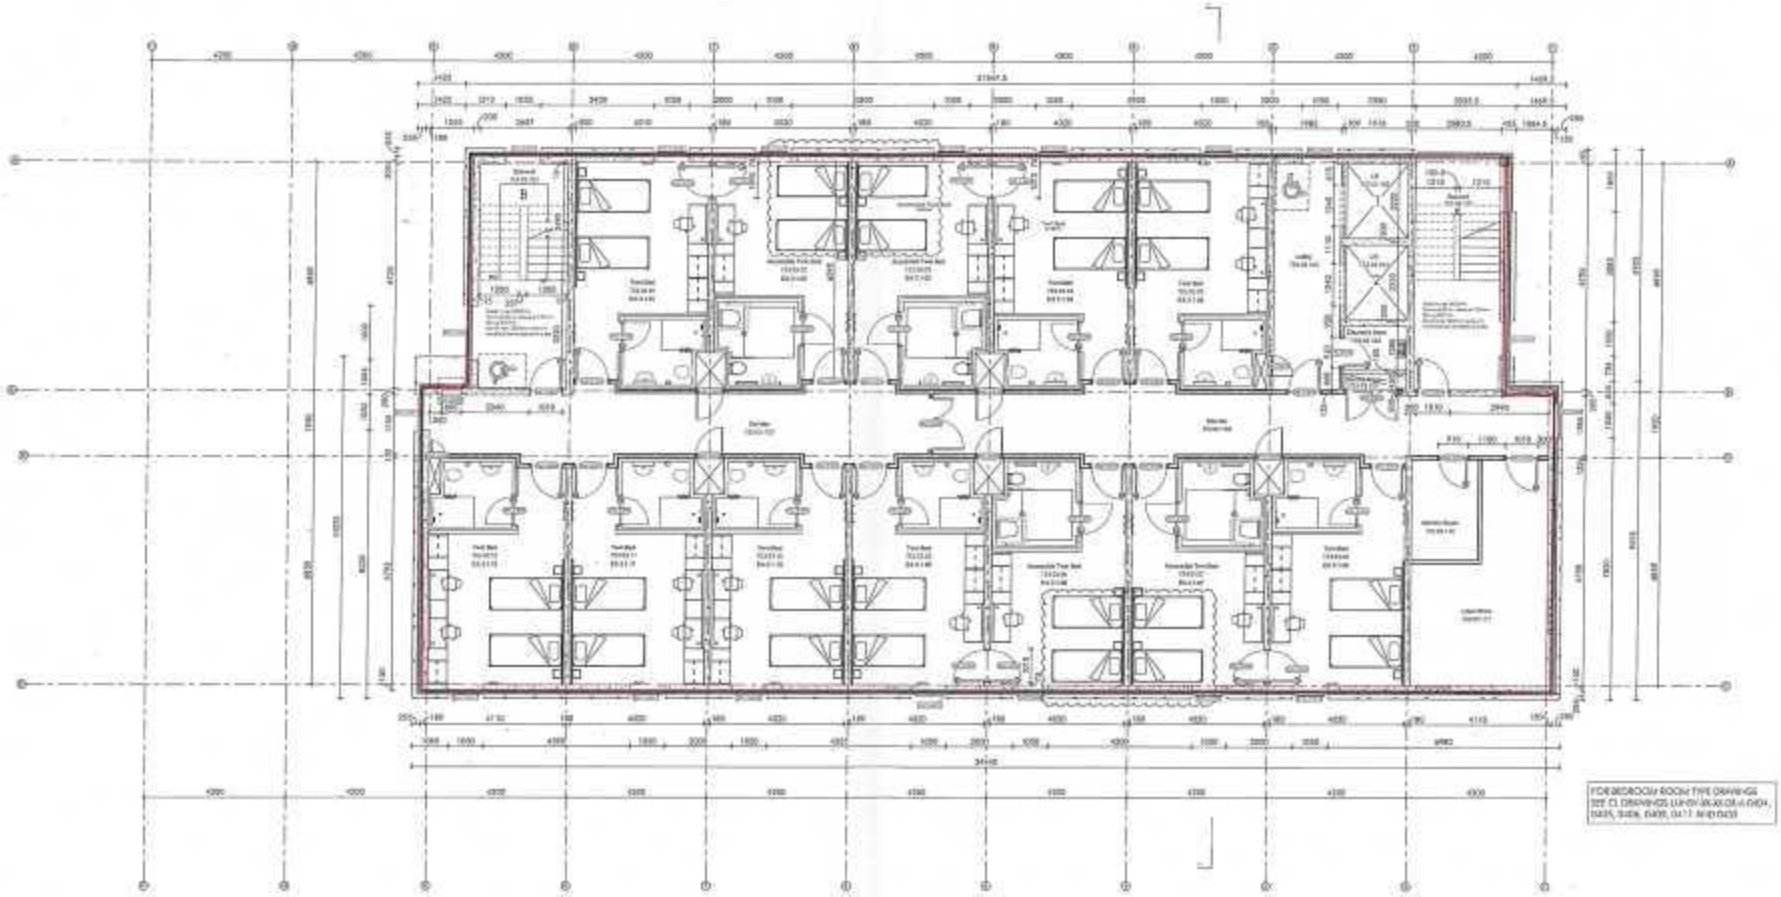

1 GA Plan - Level 03
1 : 50

FOR BEDROOM ROOM TYPE DRAWINGS
SEE CL DRAWINGS LUNSV-00-00-DR-A-0404, 0405, 0406, 0409, 0411 AND 0412

CLIENT:
Bowmer & Kirkland

Do not scale off this drawing.
All dimensions and setting out to be verified on site.
If in doubt contact the originator for clarification.

This drawing is the property of CHURCH LUKAS. Copyright is reserved by them and the drawing is issued on the condition that it is not copied, reproduced, retained or disclosed to any unauthorised person, either wholly or in part without the consent in writing of.

CHURCH LUKAS
IMPERIAL BUILDING
20 VICTORIA STREET
NOTTINGHAM NG1 2EX
T: 0115 941 0522
F: 0115 941 0555
www.churchlukas.com
email@churchlukas.com

REV	DATE	DESCRIPTION	DRN	CHK
C02	08.11.17	Plant room amendments. All bedrooms above 14.80cm		
C03	14.02.18	Door numbers amended; rooms door to external shaft added; louvres to front stores omitted; room/name/number amendment	MH	SS
C05	21.03.18	External cladding zone revised to 250mm from face of concrete	MH	SS
C09	04.05.18	Amendments following CDM meeting	HP	SS
C06	09.05.18	Room layouts updated	TR	SS

NOTES:

For partition wall build up please refer to GA wall types drawings
For lower unit partition setting out refer to GL setting out drawings

CONSTRUCTION ISSUE: THIS DRAWING IS ISSUED AS CONSTRUCTION TO ALLOW THE TEAM TO PROGRESS THEIR RESPECTIVE DESIGNS AND RELATES TO THE FIXING OF PRIMARY CONSTRUCTION ELEMENTS. SECONDARY ELEMENTS WILL BE SUBJECT TO FURTHER DESIGN DEVELOPEMENT.

PROJECT TITLE:
Loughborough University
New Student Village
DRAWING TITLE:
General Arrangement Plan
Level 03 - EAC

SCALE @ A0:	DRAWN:	CHECKED:	DATE:
1 : 50	MS	SD	26.07.17

COPYRIGHT © 2017 CHURCH LUKAS LIMITED. ALL RIGHTS RESERVED.

CHURCH LUKAS
CONSTRUCTION

DRAWING NO: LUNSV-CIA-EA-03-DR-A-0118
REVISION: C06